

Overview:


Event staffing footprints change from gig to gig—some site builds demand private quarters, while others require high-density lodging. The 12 Station Mobile Sleeper Trailer offers an adaptable, state-of-the-art modular design that can be reconfigured into 1-, 2-, or 4-bed station layouts to fit your exact venue requirements. DRG® Event Solutions delivers a clean, secure, and flexible retreat directly on site.

**Features:**

- (12) individual cabins
- Oversized beds (32"x80")
- Storage space in each room
- Receptacles in each room
- Exterior Perimeter Lighting
- (3) HVAC units per trailer
- Wall heater for each compartment
- Smoke & CO2 Sensors
- Fire Extinguishers in each room
- Emergency Exit Safety Window in each room
- Built in steps and handrails


**Specifications:**

- Length: 40' Overall | 35' Box
- Width: 8' | 11' with steps extended
- Height: 11.5'
- Gross Weight: 12,000 lbs.
- Power Needs: (2) 50A California Twist Lock (CS6365-50)

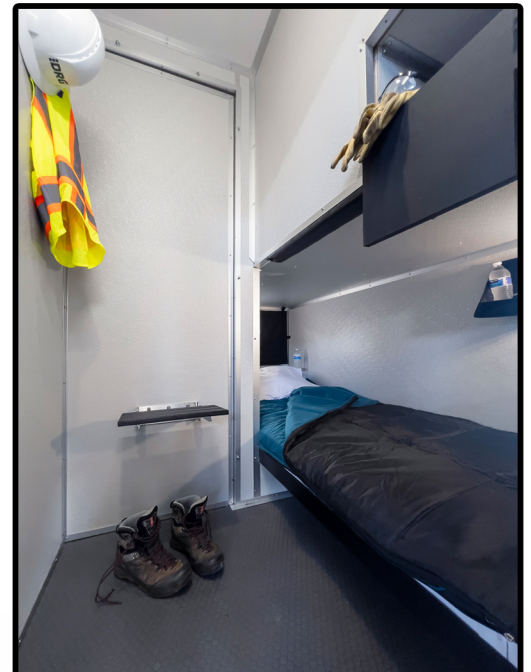


For your convenience, below are detailed drawings and specifications that are frequently requested to assist in the planning and deployment of our equipment. If you have additional needs, please contact us.

Plan View - Dimensions & Utilities

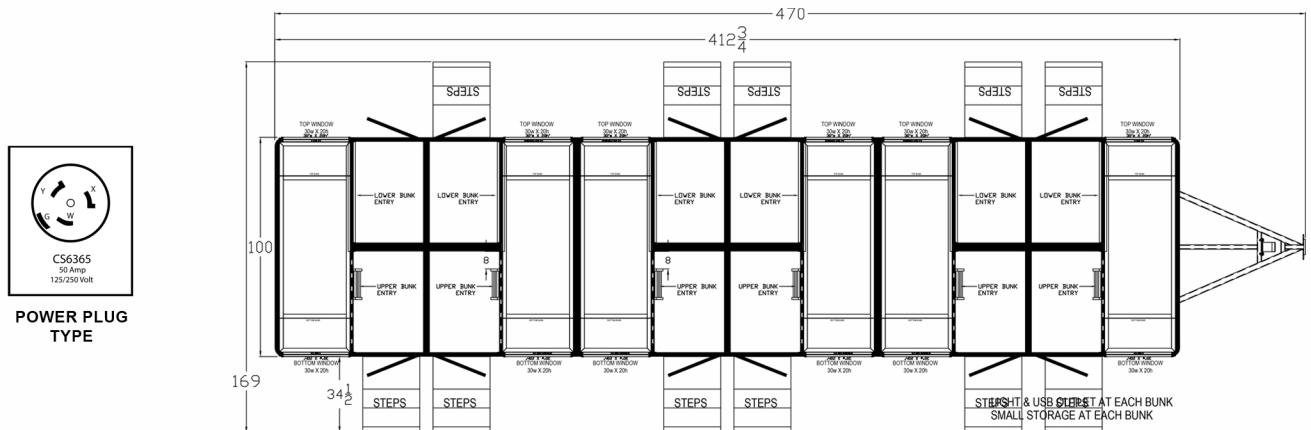

Exterior Elevation - Rear & Curbside

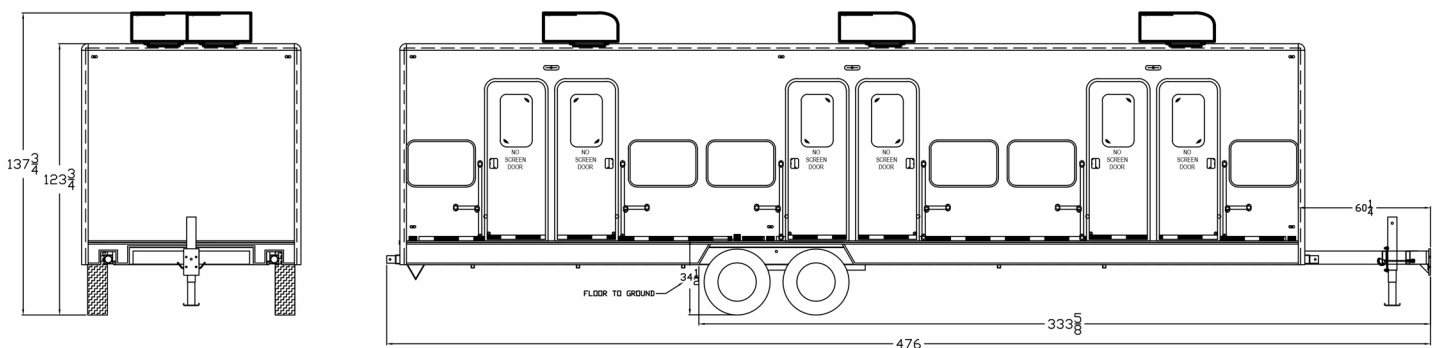

Exterior Elevation - Front & Roadside

